







05 TOWN CENTRE RAMP
680 SECOND RAMP / LANDSCAPE / PODIUM ELEVATIONAL SECTION
SCALE 1:50

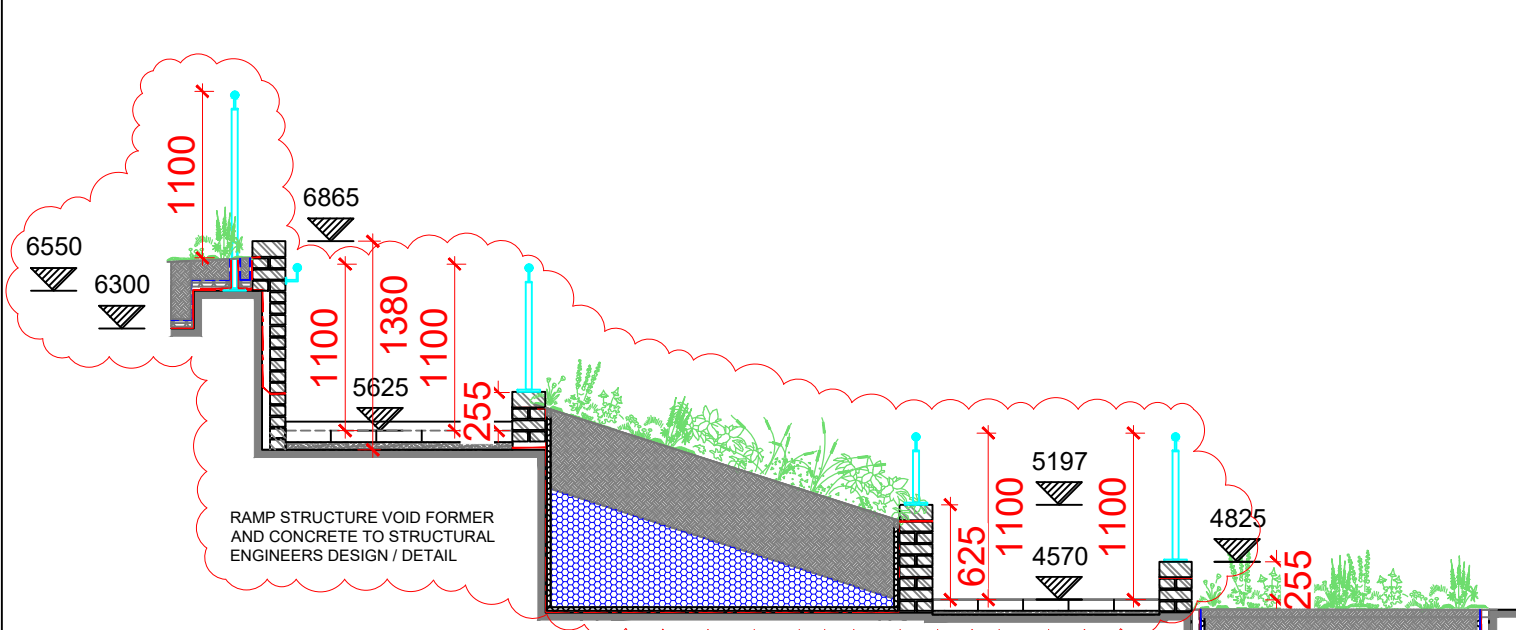


04 TOWN CENTRE RAMP
680 FIRST RAMP / LANDSCAPE / SECOND RAMP ELEVATIONAL SECTION
SCALE 1:50

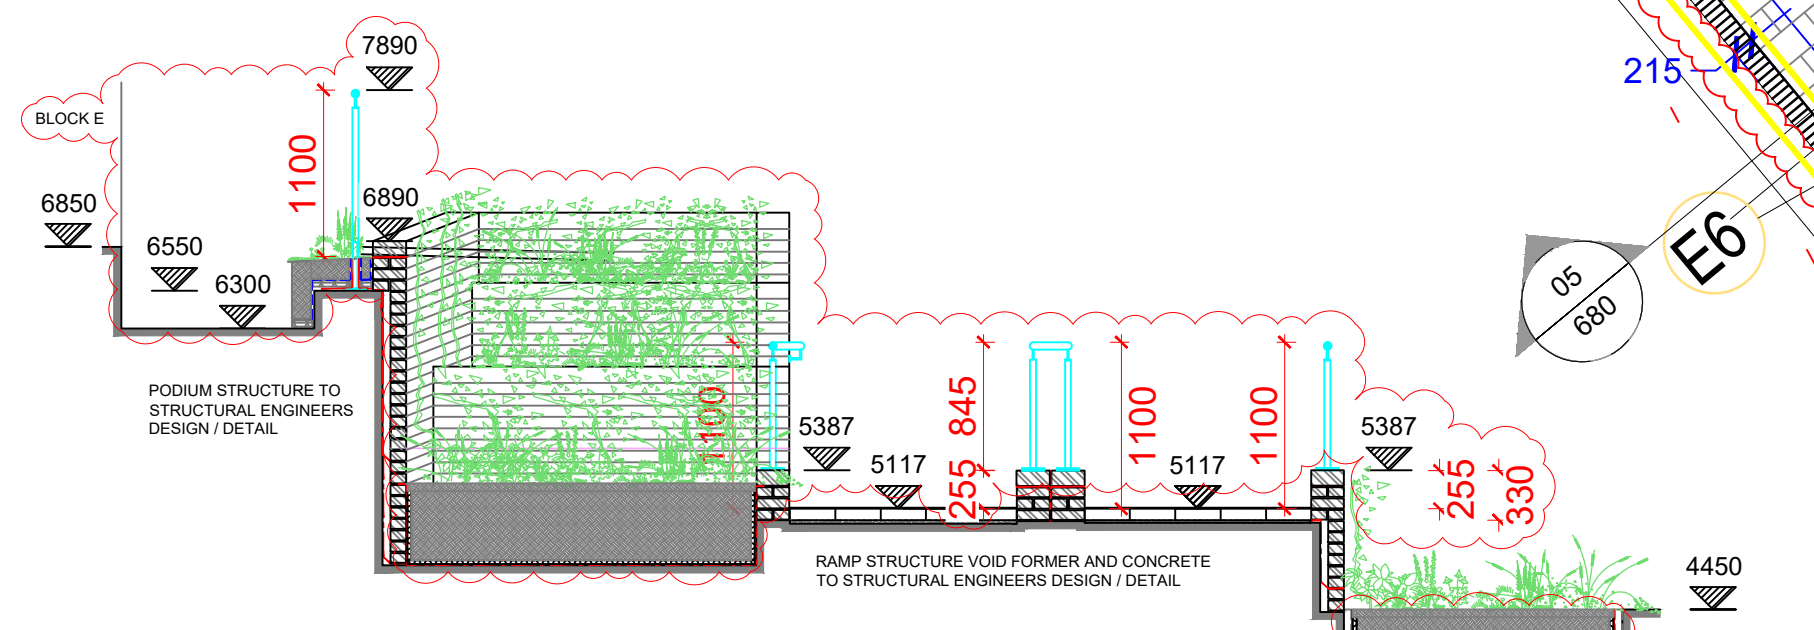


03 TOWN CENTRE RAMP
680 SECOND LANDING ELEVATIONAL SECTION
SCALE 1:50

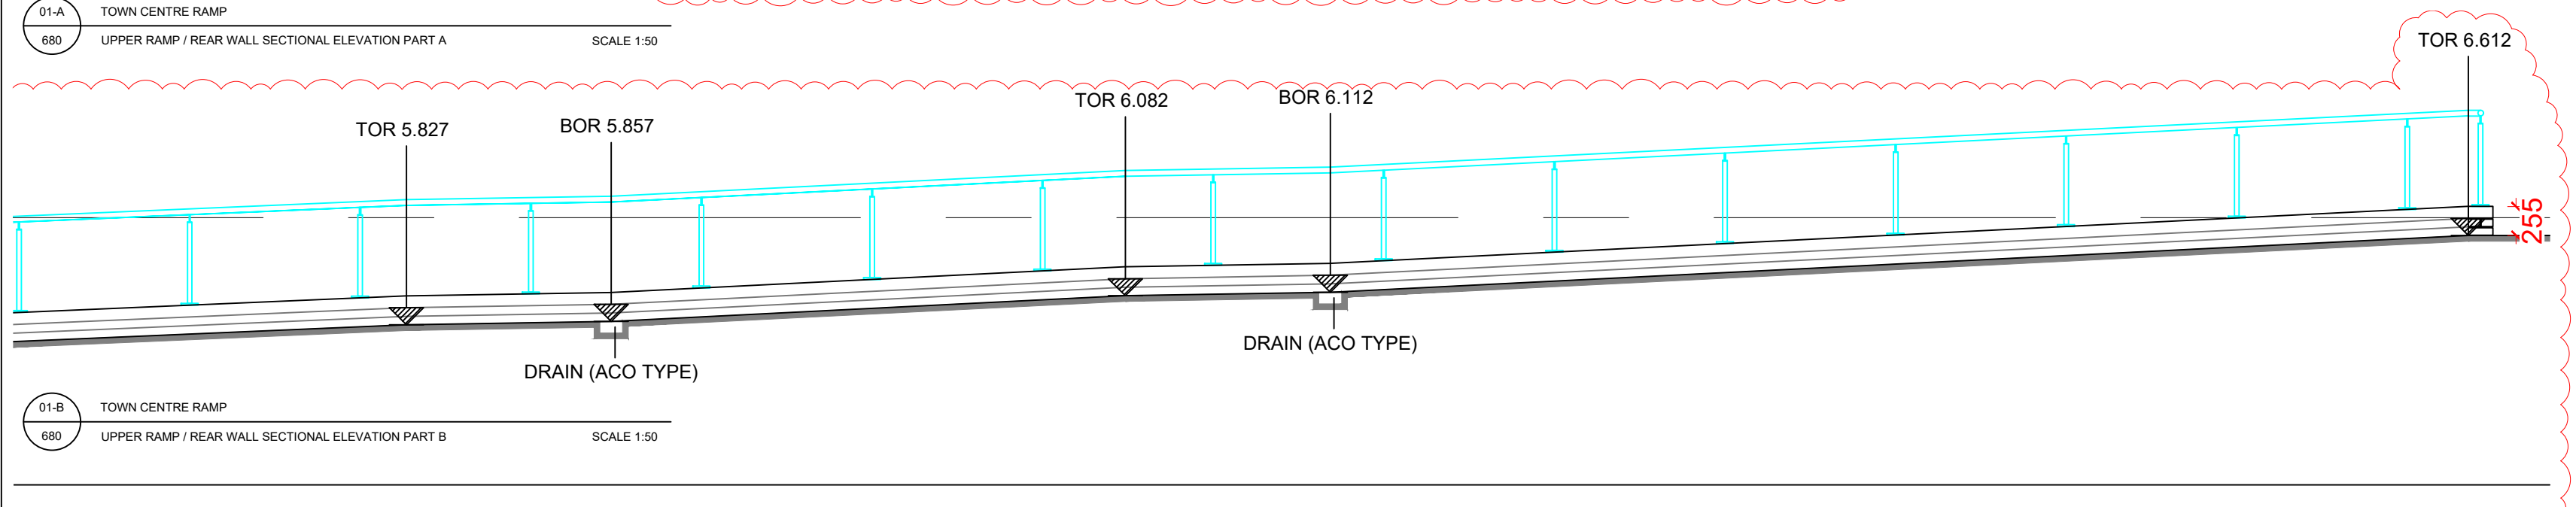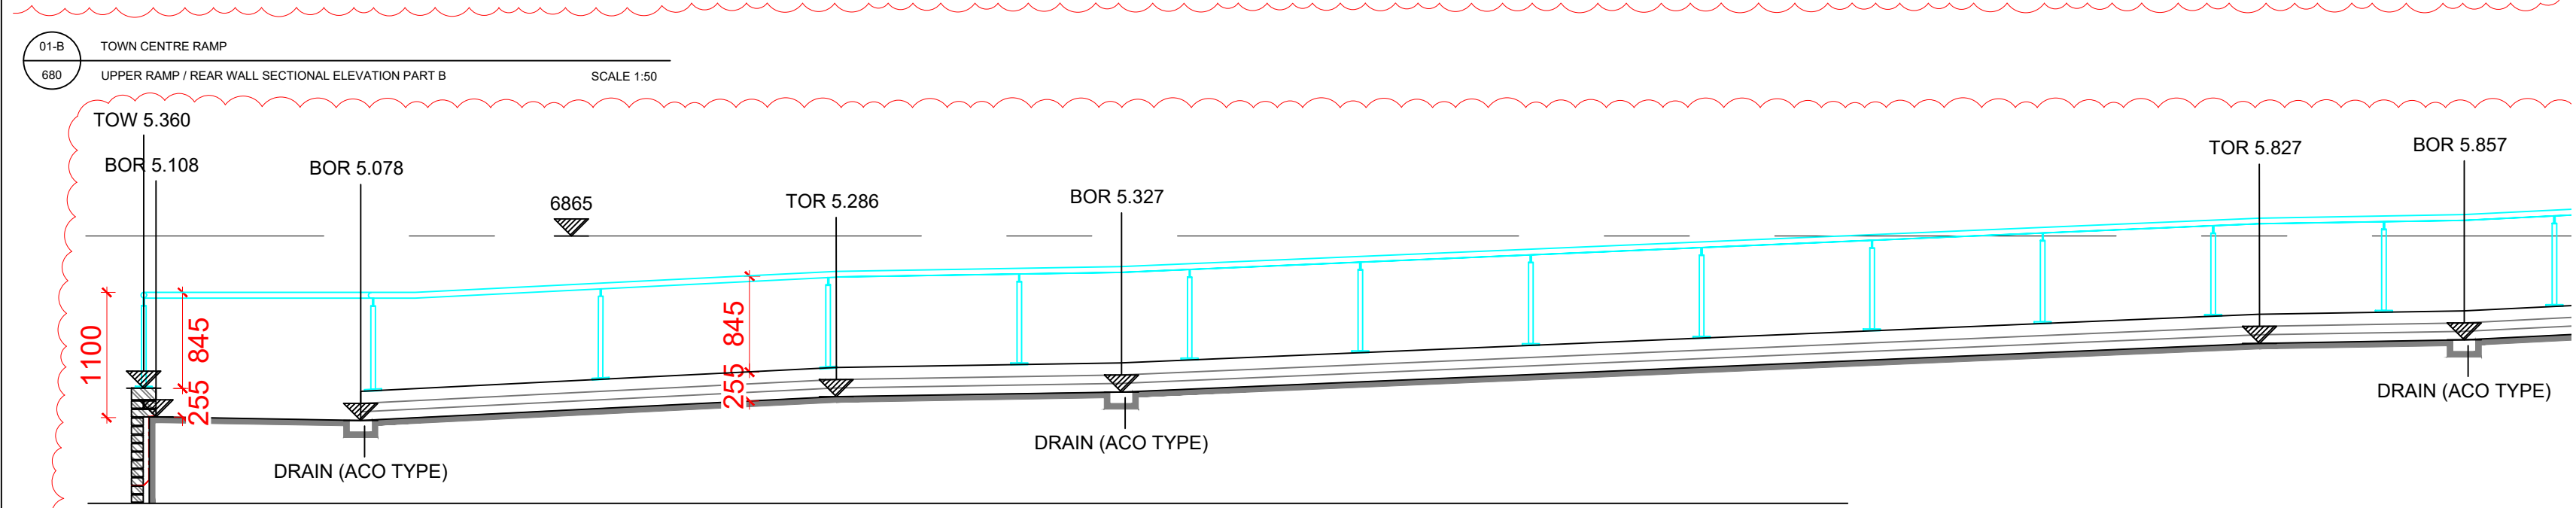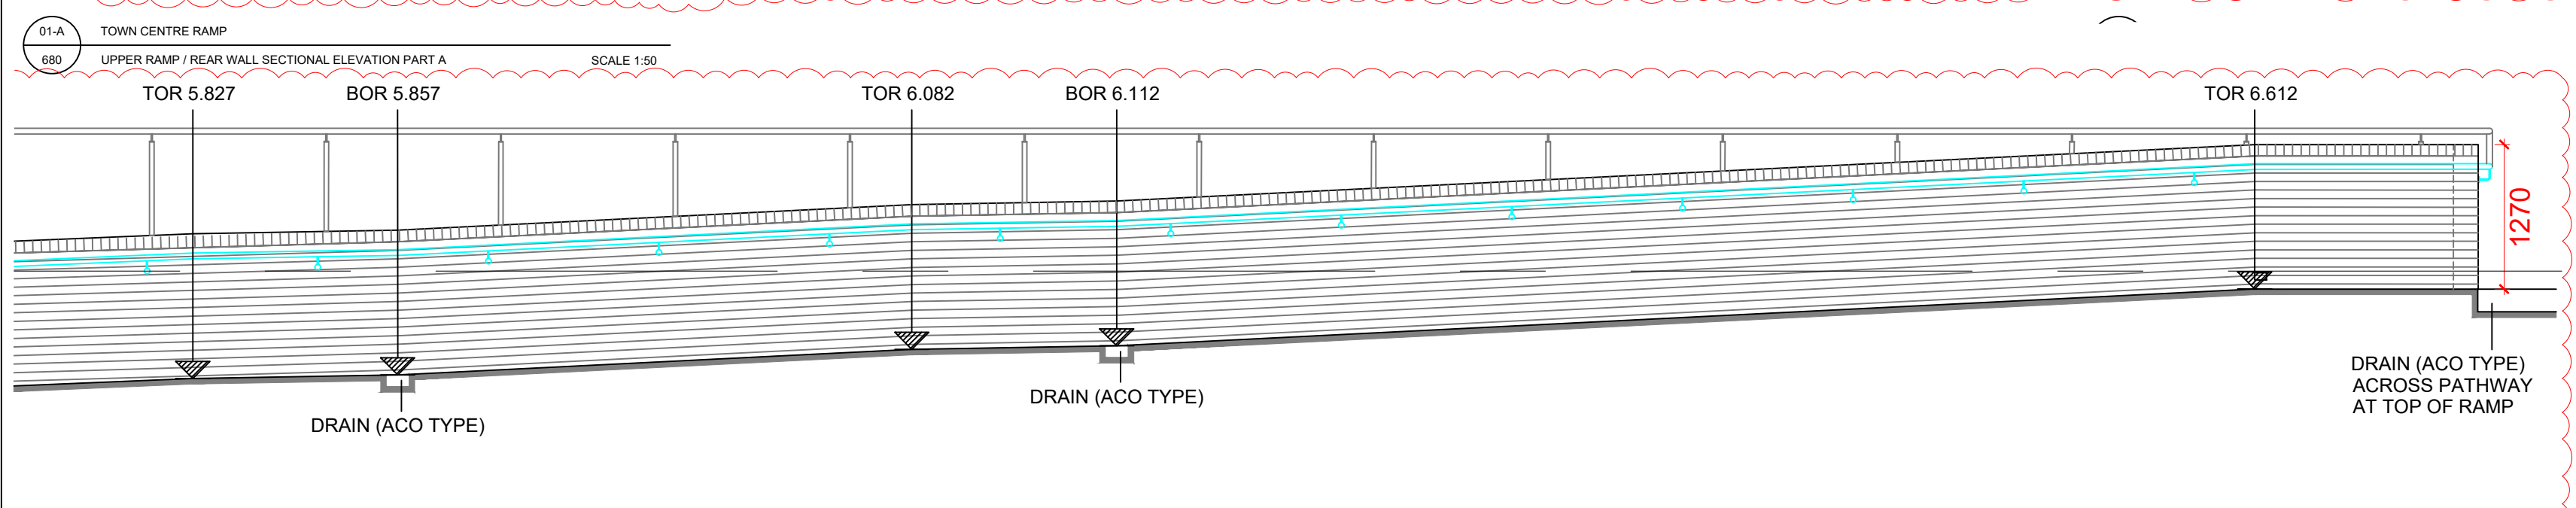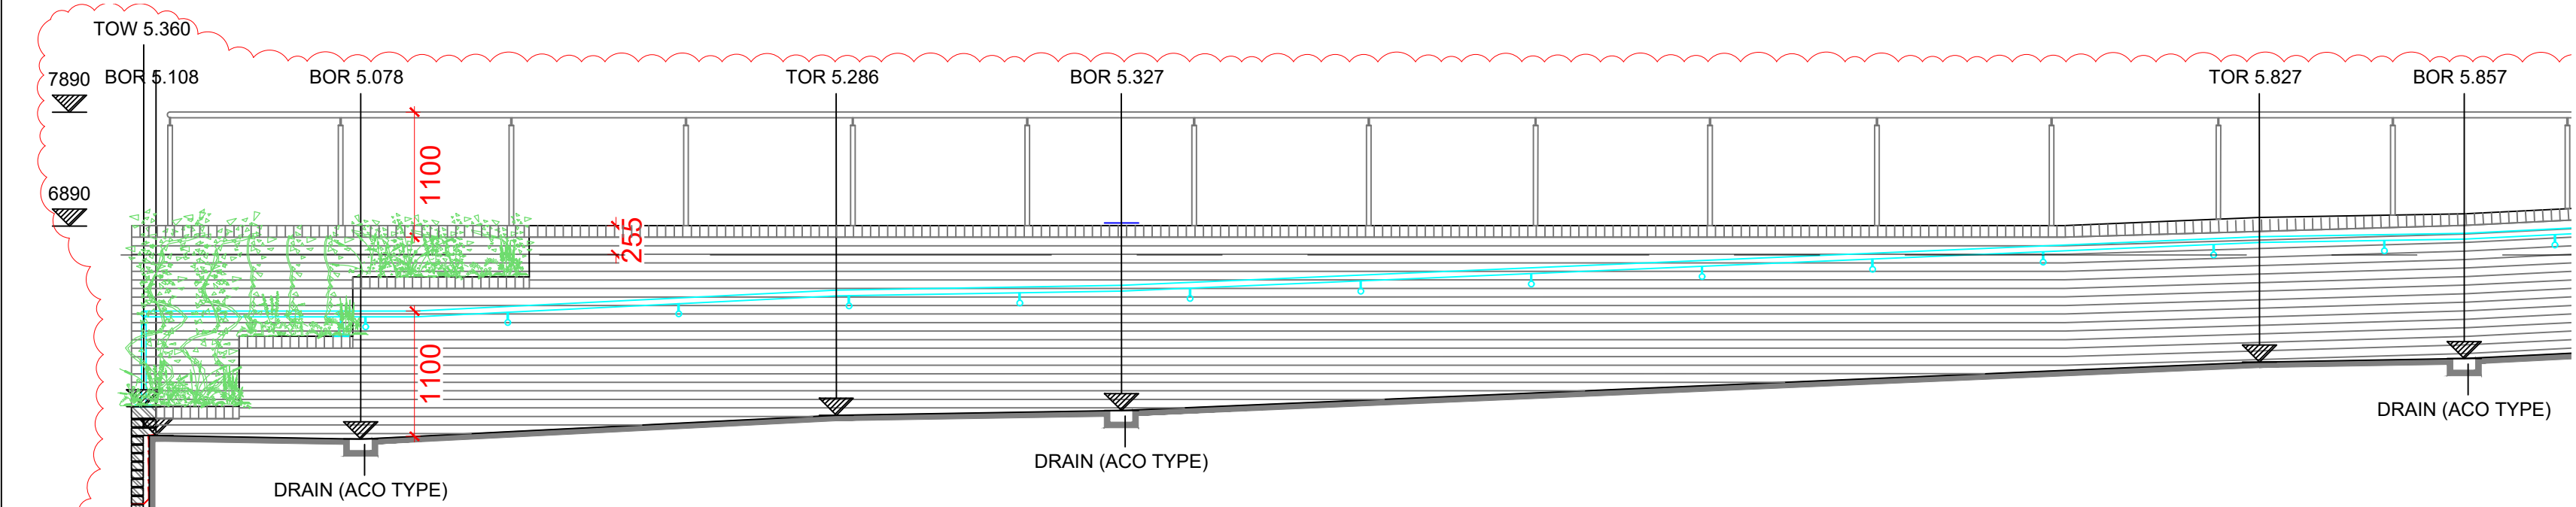

PLANNING BUILDING CONTROL

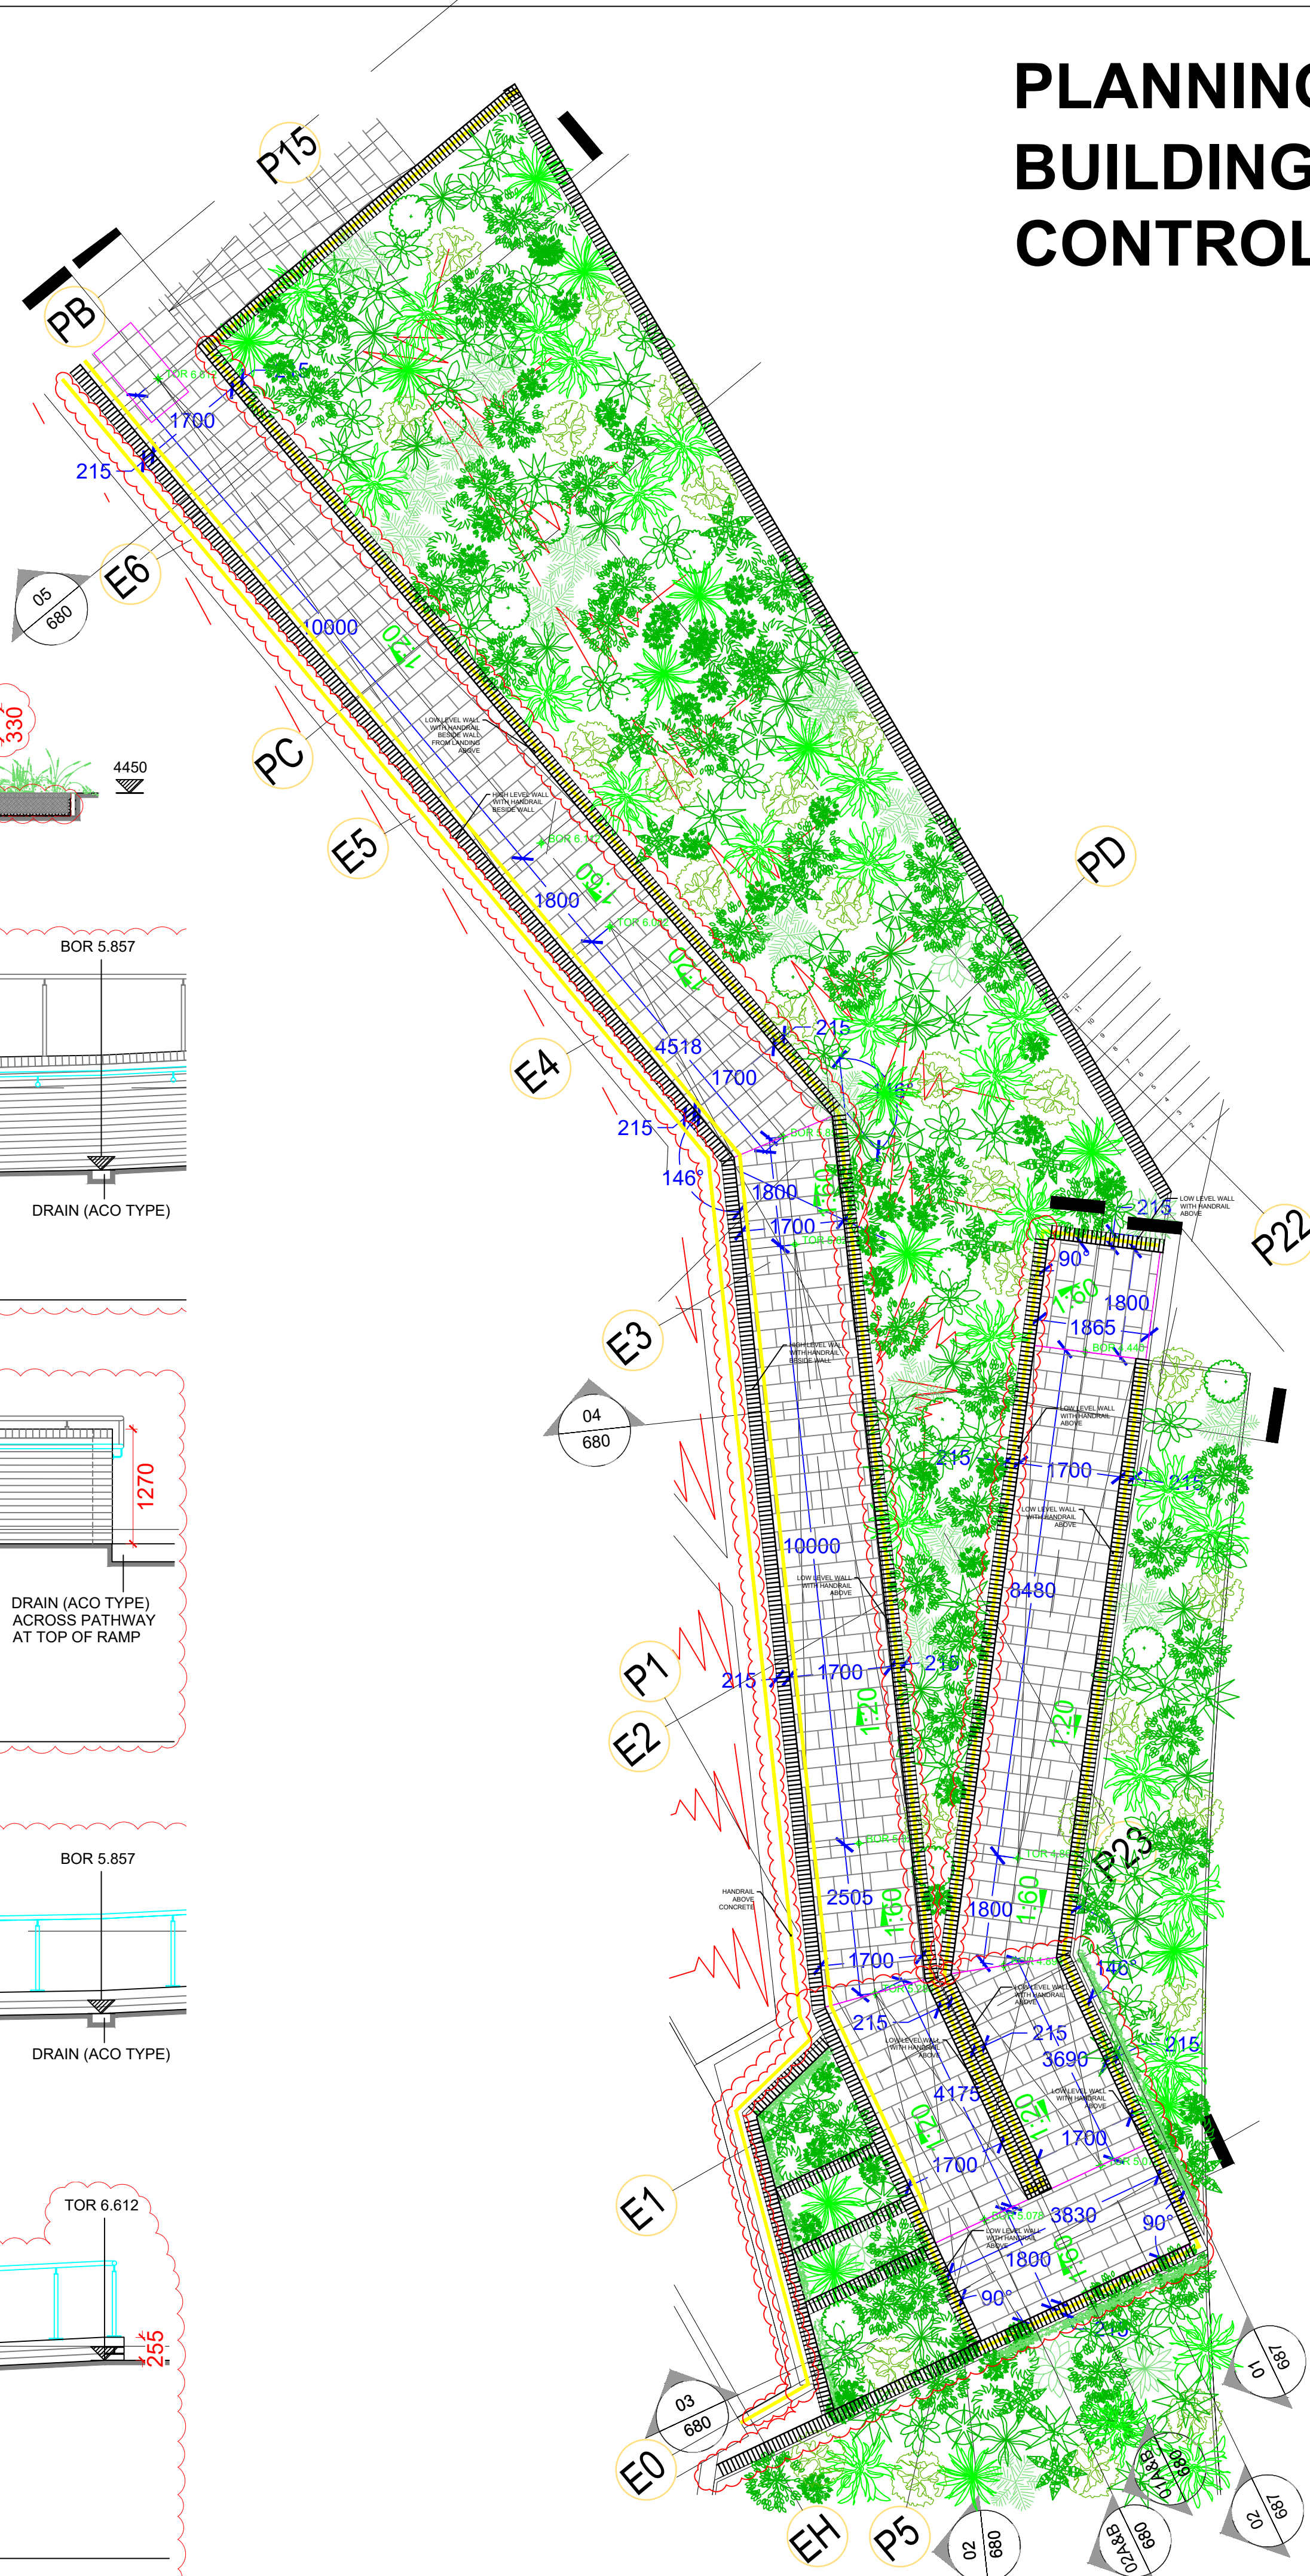

© 2024 RAAMP
Notes
1. This drawing has been prepared in accordance with the scope of RAAMP's appointment with its client and is subject to the terms and conditions of that appointment. RAAMP accepts no liability for any use of this document other than by its client and only for the purposes for which it was prepared and provided.
2. If received electronically it is the recipients responsibility to print to correct scale. Only written dimensions should be used.
3. Where applicable Ordnance Survey (c) Crown Copyright 2023
All rights reserved.

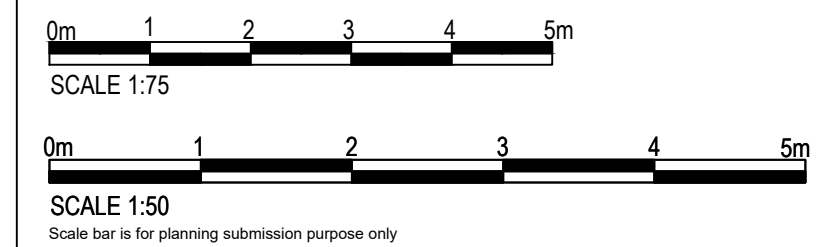

KEY PLAN				
P4	(RED REVISION CLOUDS) - RIVERSIDE RAMP 1ST LANDING REVISED, ADJACENT PLANTING REVISED - SECTIONS 01, 02, 03, 04 AND 05 REVISED - HANDRAILS REVISED FOLLOWING SITE SURVEY - THE ABOVE INFORMATION INCLUDED FROM PREVIOUS ISSUES OF SK900, SK910, SK911, SK912 AND SK913	YT	AR	26/04/24
P3	Issue for Building regulations: Handrails. Handrail verticals to first ramp and planter behind ramp first landing revised. Location of handrail overlooking ramp relocated to behind wall. As waterproofing detail shown on RAAMP drawing: 678: Steps and Ramp from Riverside Walkway, GA Plan and elevations / Detail 06)	YT	AR	27/02/2024
P2	Issue for planning, scale bar shown. Handrail at high level replaces brickwork which is now omitted, brick wall lowered. Graphic for slope revised.	YT	AR	09/09/24
NOTE	Submitted for planning, subsequently advised by Medway Planning department 01/08/24, previous planning submissions (by others) to be withdrawn and landscape planning condition to be reworded by Medway planning, prior to resubmission. Confirmed 22/08/24.	YT	AR	31/07/2024 01/08/24 22/08/24
NOTE	Issued for planning:	YT	AR	31/07/2024
P1	First preliminary issue.	YT	AR	25/07/2024
Rev	Description	By	CB	Date



REVILL ARCHITECTS
AND
MASTER PLANNERS
T: 07436 393167
E: andre.revill@raamp.co.uk


Client	MEDWAY DEVELOPMENT COMPANY LTD		
Project	CHATHAM WATERFRONT RIBA STAGE 4		
Title	RAMP FROM TOWN CENTRE SIDE GA PLAN: PARTS 1 and 2 (Of 2) PLAN AND SECTIONS		
Status	Drawn By	PM/Checked by	
PRELIMINARY	YT	AR	
Job Ref	Scale @ A1	Date Created	
18.037	1:50 / 1:75	25/07/24	
RAAMP Drawing / Figure Number		Rev	
18.037-RAAMP-V1-00-DR-L-680-S3-P4			